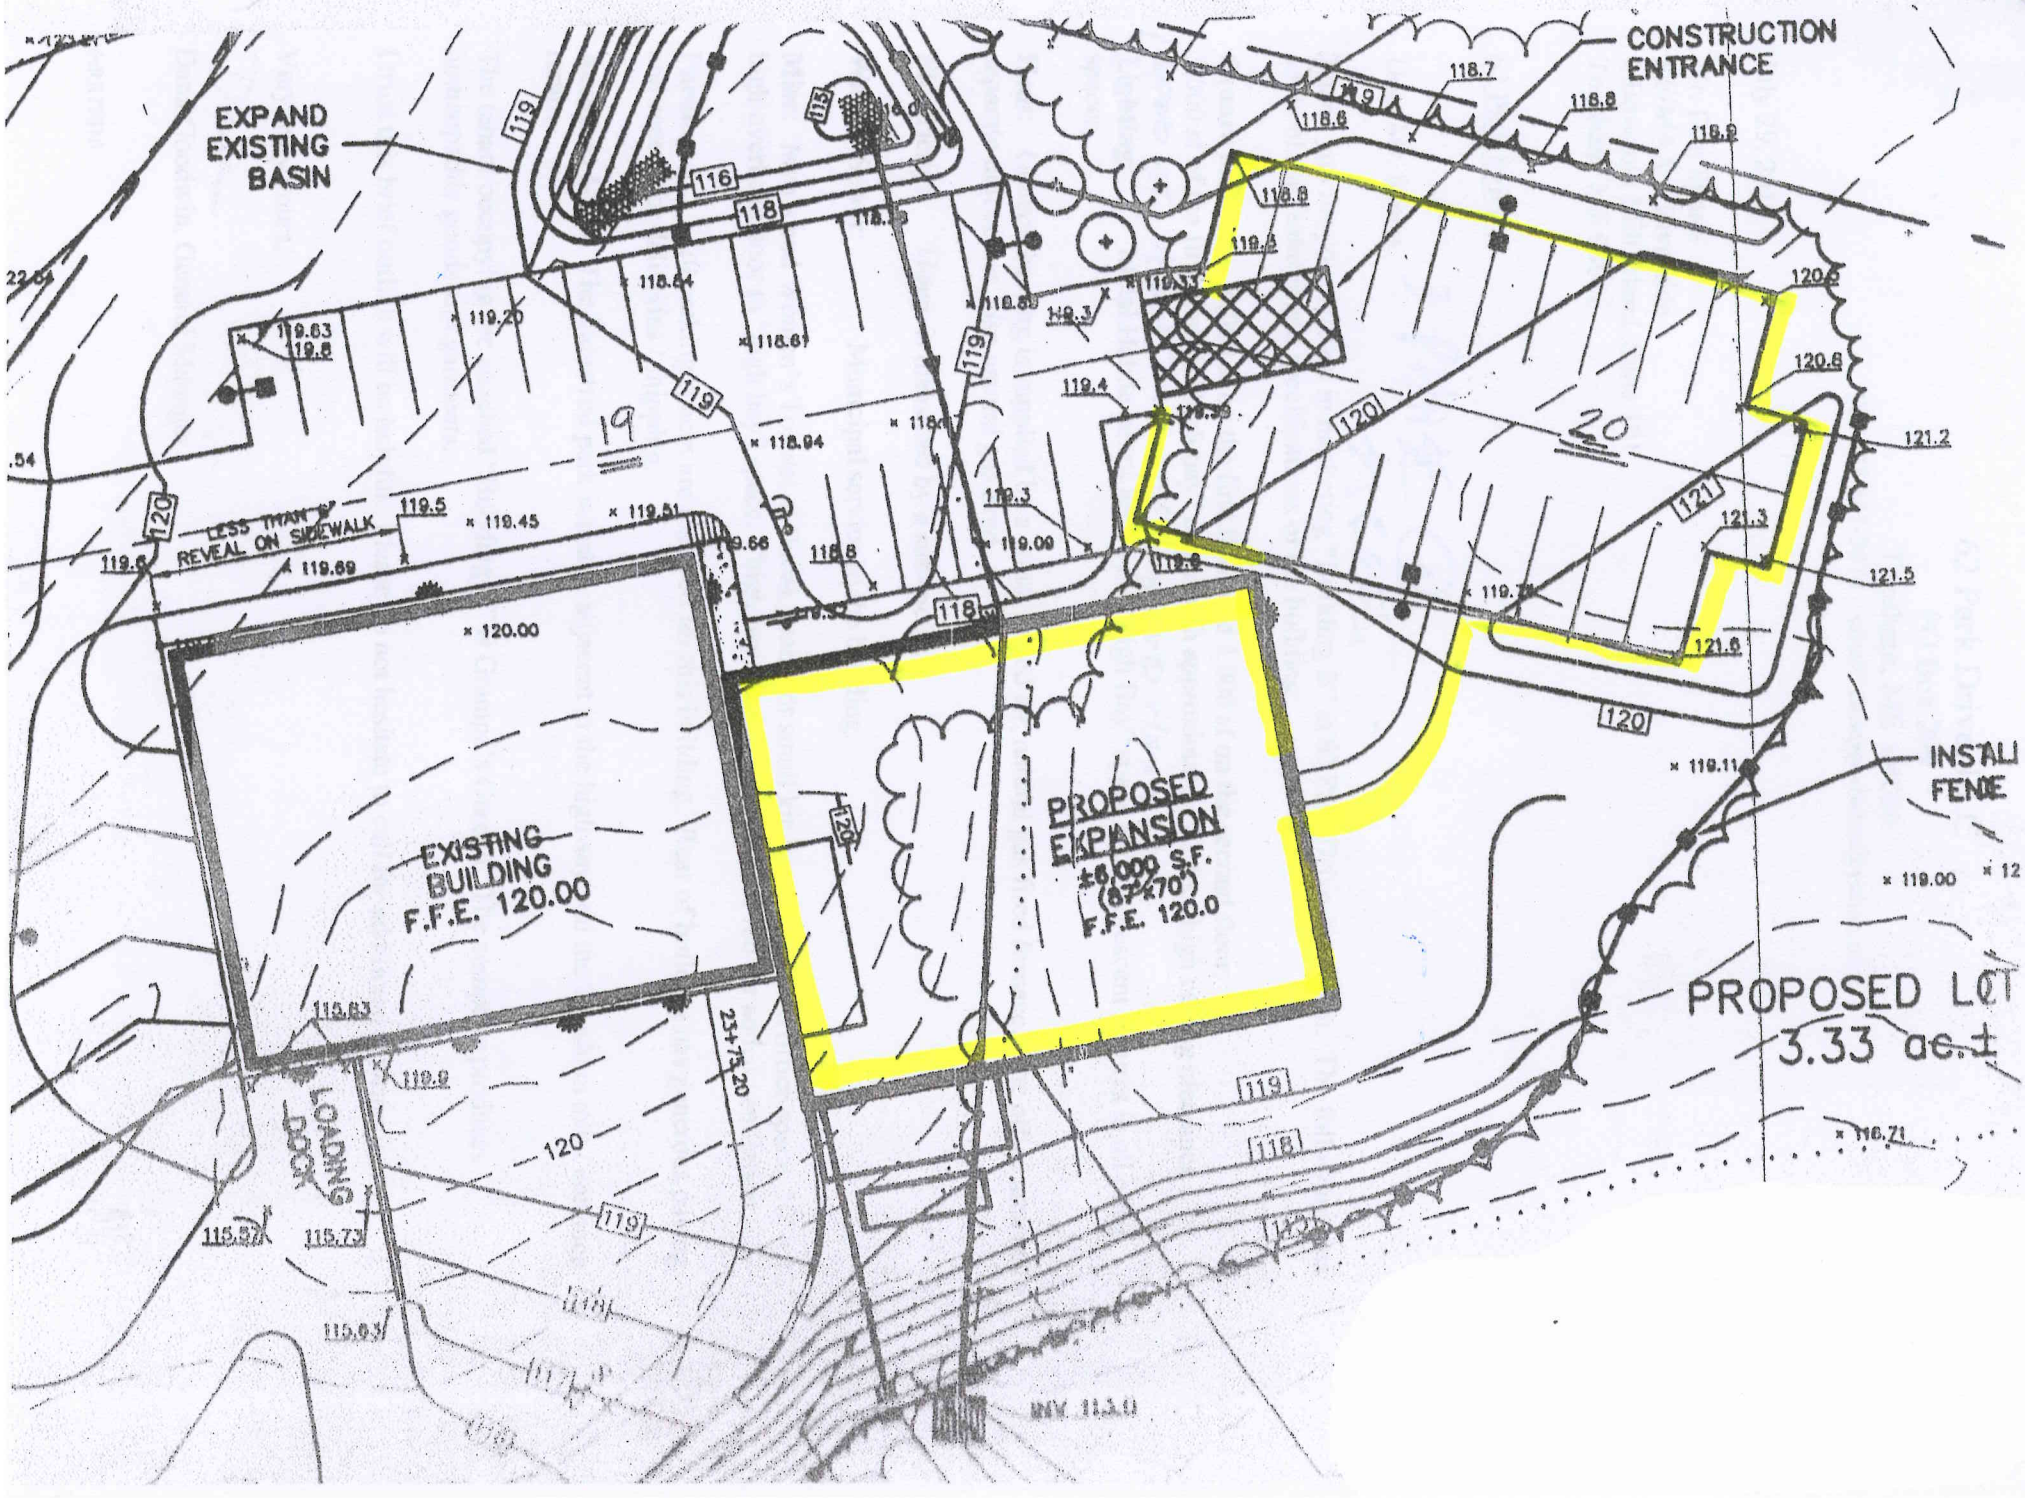
EXPAND EXISTING BASIN
CONSTRUCTION ENTRANCE
EXISTING BUILDING F.F.E. 120.00
PROPOSED EXPANSION ±6,000 S.F. (67'x70') F.F.E. 120.0
LOADING DOCK
LESS THAN 3" REVEAL ON SIDEWALK
PROPOSED LOT 3.33 ac.±
INSTALL FENCE
19
20