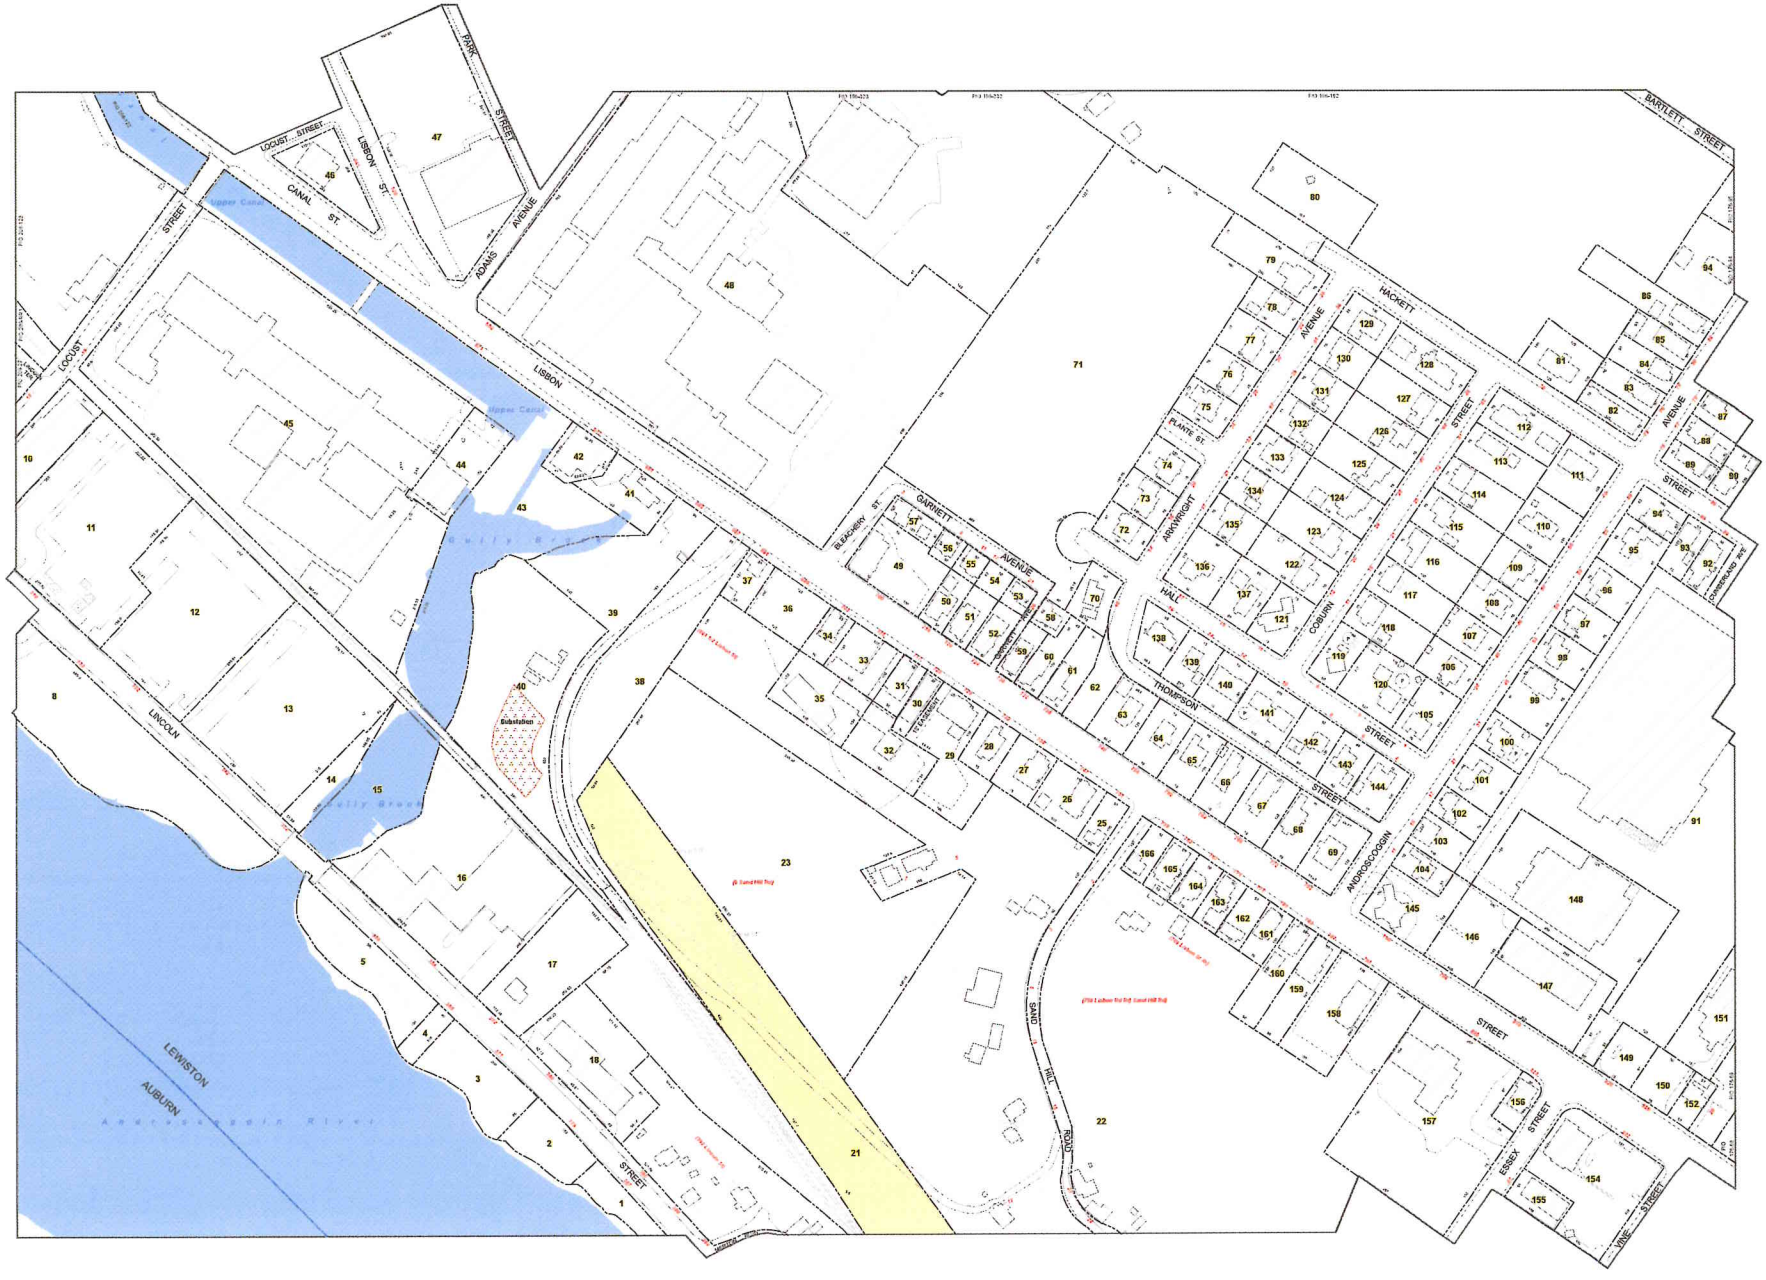

Map is provided by the City of Lewiston, Parcel mapping displayed is intended for reference only, and shall not be used for legal descriptions, or measurements. Measurements are those reflects "general conditions as observed from aerial photography performed April 9, 2008, by James W. Towell Co. *Planimetric features are mapped here for reference only and may not reflect field conditions of time this map is intended to be published. Landuse features such as building footprints, parking, driveways, roads, fences, etc., are periodically updated, thus this map may show revisions in these features since the aerial survey. The City of Lewiston shall not be held liable for damages due to discrepancies, and makes no warranty of accuracy of map or data. Field verification is required.

Locus Map
1:200,000
Lewiston,
Maine

N

Legend

- City Limits
- Parcel Line
- ROW
- Easement
- Misc. or Mobile Home Lot
- Street Address
- 48 Tax Map Lot No.
- 100.00 Lot Dimension
- Utility ROW

Planimetric

- Building, General
- Mobile Home
- Foundation
- Deck
- Patio
- Road_Polygon
- Unpaved Road, Parking
- Paved Road, Parking
- Swimming Pool
- Athletic Courts, Fields
- Substation
- Tanks
- Lake or Pond, River
- Swamp or Apparent Wetland
- Building Firewall
- Stairs
- Brooks, Streams
- Dam
- Railroad

City of Lewiston, Maine

Tax Map

April 2008

0 50 100 200

* Scale: 1" = 100'

208	196	175
209	197	176
	198	177

Map 197

* Note: Scale noted above is approximate assuming the map is printed full size as intended. The title frame above should measure exactly 27"Hx34"W. Any other measurement may indicate enlargement or reduction, resulting in scale distortion.

2008 City of Lewiston, Maine