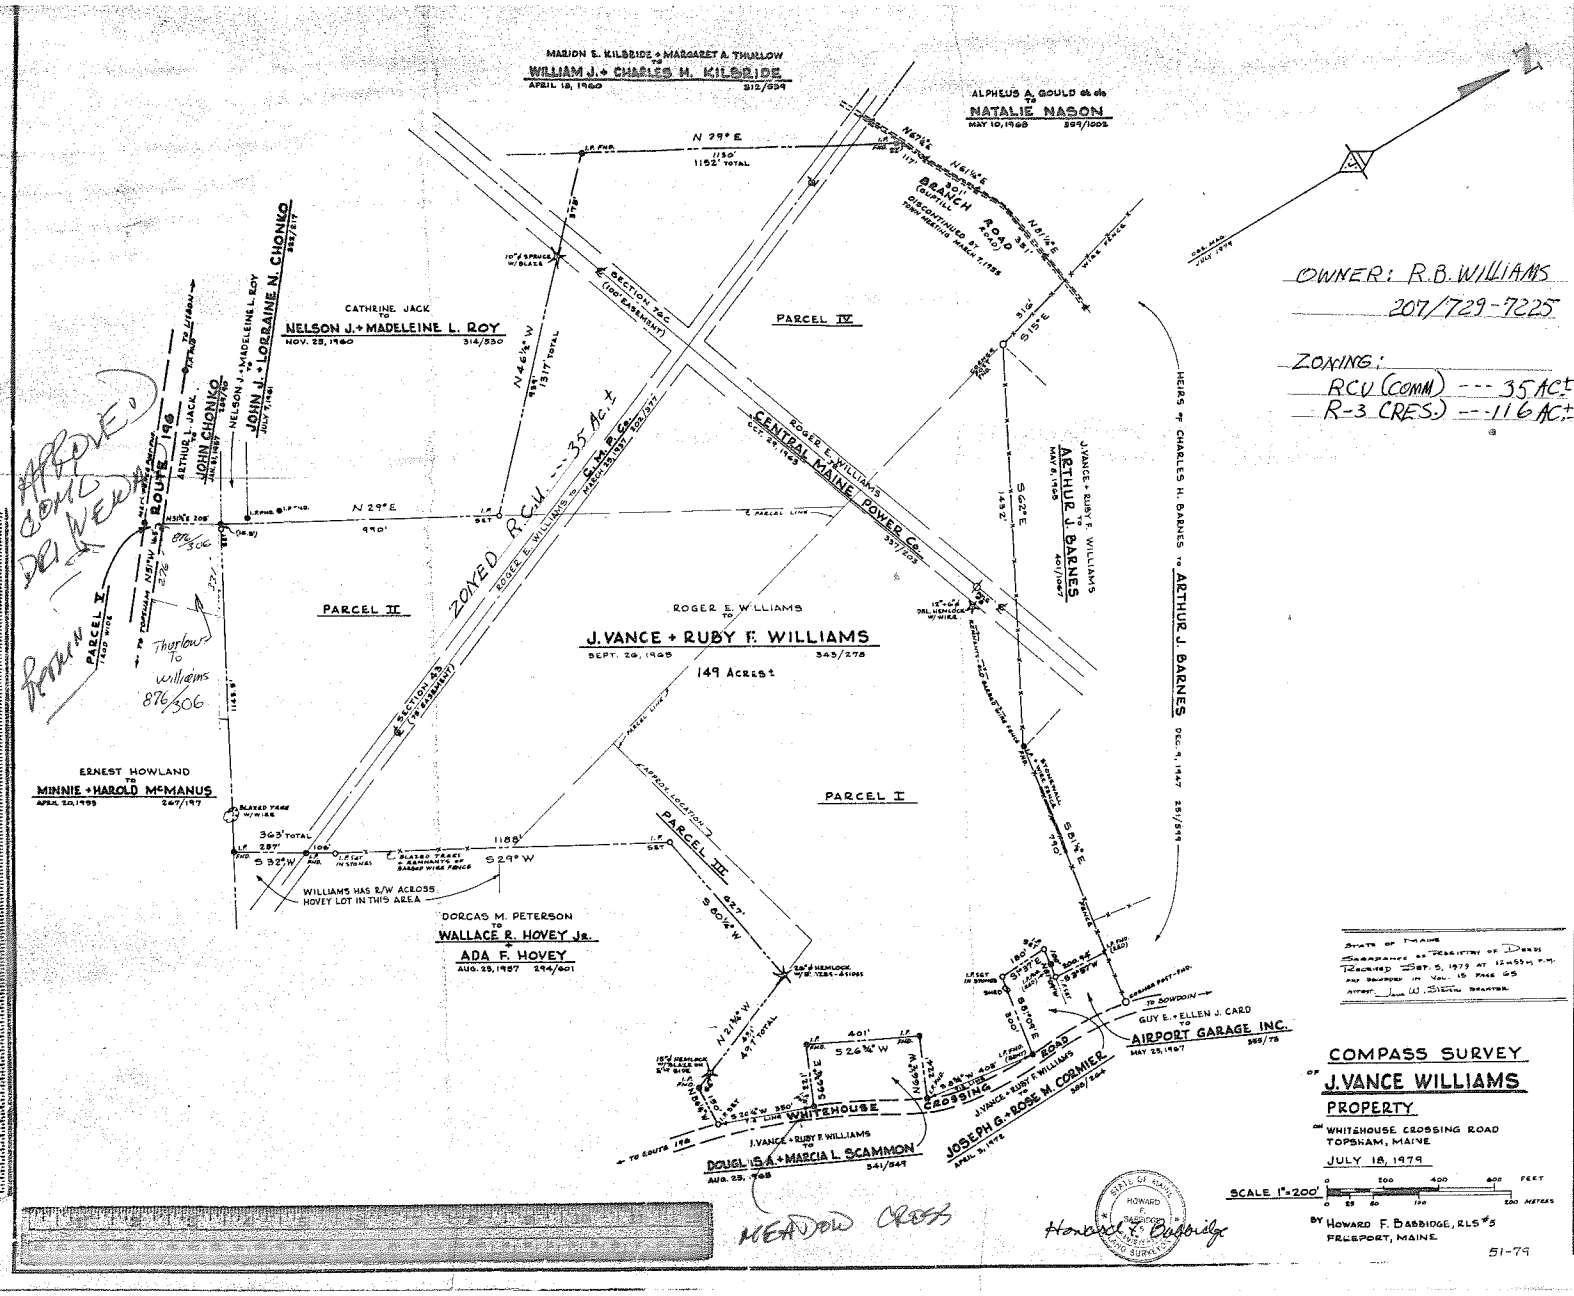
MARION S. KILBRIDE + MARGARET A. THURLOW
TO
WILLIAM J. + CHARLES H. KILBRIDE
APRIL 18, 1960 312/339
ALPHEUS A. GOULD et als
TO
NATALIE NASON
MAY 10, 1968 389/1002
N 29° E
1150'
1152' TOTAL
N61½° E
N61½° E
N61½° E
ROUTE 100
BRANCH ROAD
DISCONTINUED BY COUNTY COMM. MARCH 7, 1938
SECTION 7A-C
(100' EASEMENT)
PARCEL IV
CATHRINE JACK
TO
NELSON J. + MADELEINE L. ROY
NOV. 25, 1960 314/530
N 46½° W
1317' TOTAL
S 15° E
ROGER E. WILLIAMS
TO
CENTRAL MAINE POWER CO.
OCT. 29, 1968 357/203
J. VANCE + RUBY F. WILLIAMS
TO
ARTHUR J. BARNES
MAY 8, 1968 401/1067
S 62° E
1432'
HEIRS OF CHARLES H. BARNES TO ARTHUR J. BARNES
DEC. 9, 1947 251/519
JOHN CHONKO
JOHN J. + LORRAINE N. CHONKO
ARTHUR J. JACK
NELSON J. + MADELEINE L. ROY
JULY 7, 1961
ROUTE 196
TO TOPSHAM NATIONAL WILDLIFE REFUGE
N 29° E
990'
PARCEL II
ZONED R.C.U. --- 35 Ac.±
ROGER E. WILLIAMS
TO
C.M.P. CO.
MARCH 20, 1972 320/327
SECTION 5A
(75' EASEMENT)
ROGER E. WILLIAMS
TO
J. VANCE + RUBY F. WILLIAMS
SEPT. 29, 1965 343/278
149 Acres±
PARCEL I
PARCEL V
100' WIDE
876/306
Thurlow To Williams 876/306
ERNEST HOWLAND
TO
MINNIE + HAROLD McMANUS
APRIL 20, 1959 247/197
363' TOTAL
S 32° W
1188'
S 29° W
WILLIAMS HAS R/W ACROSS HOVEY LOT IN THIS AREA
DORCAS M. PETERSON
TO
WALLACE R. HOVEY Jr.
AND
ADA F. HOVEY
AUG. 29, 1957 294/601
PARCEL III
S 60½° W
N 21½° W
497' TOTAL
S 26¾° W
401'
N 63° W
WHITEHOUSE CROSSING ROAD
J. VANCE + RUBY F. WILLIAMS
TO
DOUGLAS A. + MARCIA L. SCAMMON
AUG. 25, 1965 341/249
J. VANCE + RUBY F. WILLIAMS
TO
JOSEPH G. + ROSE M. CORMIER
APRIL 3, 1974 380/244
GUY E. + ELLEN J. CARD
TO
AIRPORT GARAGE INC.
MAY 25, 1967 369/78
TO BOWDOIN
TO SOUTH 196
MEADOW CROSS
APPROVED COND DRIVEWAY
PARCEL V
PLAN BOOK VOL. 15
PAGE No. 65
CENTRAL MAINE INTERPLAN CORP.
P.O. BOX 8 TOPSHAM
EAST TOPSHAM, MAINE 04086
TEL. 833-2013
19X 24½
STATE OF MAINE
HOWARD F. BABBIDGE
LICENSED
LAND SURVEYOR
Howard F. Babbidge
OWNER: R.B. WILLIAMS
207/729-7225
ZONING:
RCU (COMM) --- 35 AC.±
R-3 (RES.) --- 116 AC.±
STATE OF MAINE
SAGADAHOC SS. REGISTRY OF DEEDS
RECEIVED SEPT. 5, 1979 AT 12:45 P.M.
AND RECORDED IN VOL. 15 PAGE 65
ATTEST: JOHN W. SIBLEY REGISTER
COMPASS SURVEY
OF
J. VANCE WILLIAMS
PROPERTY
ON
WHITEHOUSE CROSSING ROAD
TOPSHAM, MAINE
JULY 18, 1979
SCALE 1" = 200'
0 200 400 600 FEET
0 25 50 100 200 METERS
BY HOWARD F. BABBIDGE, RLS #5
FREEPORT, MAINE
51-79